


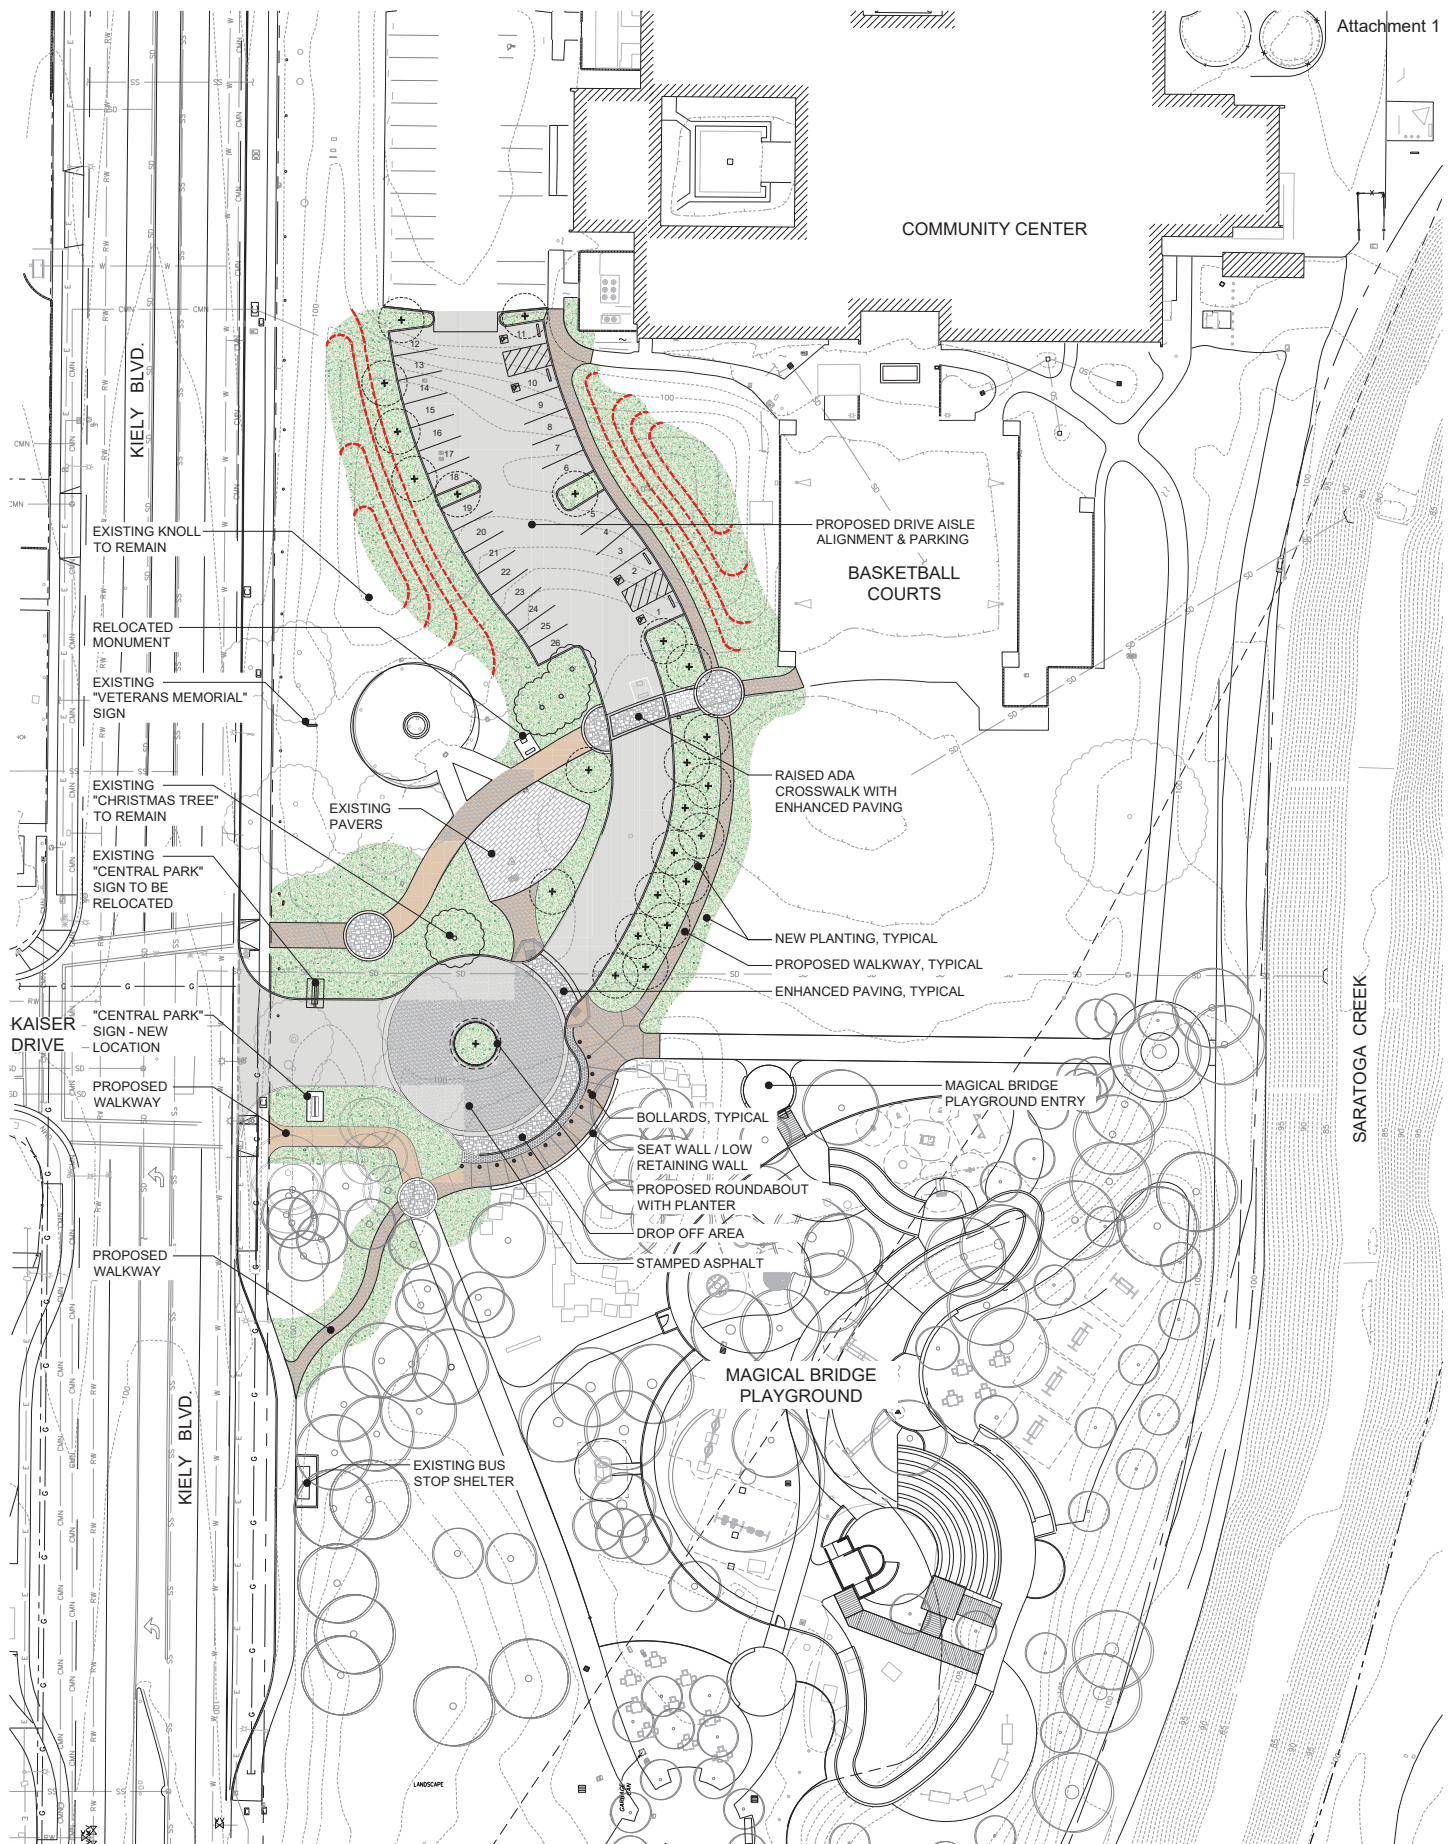

INITIAL SCHEMATIC PLAN - ENTRANCE, PARKING, ACCESS IMPROVEMENT

Santa Clara Central Park

Santa Clara, CA

City of Santa Clara

nuvis

LANDSCAPE
ARCHITECTURE

714-734-7311

21-037.01 3-30-2022



SCALE: 1"=20'-0"

0' 10' 20' 40'

SHEET 1 OF 1